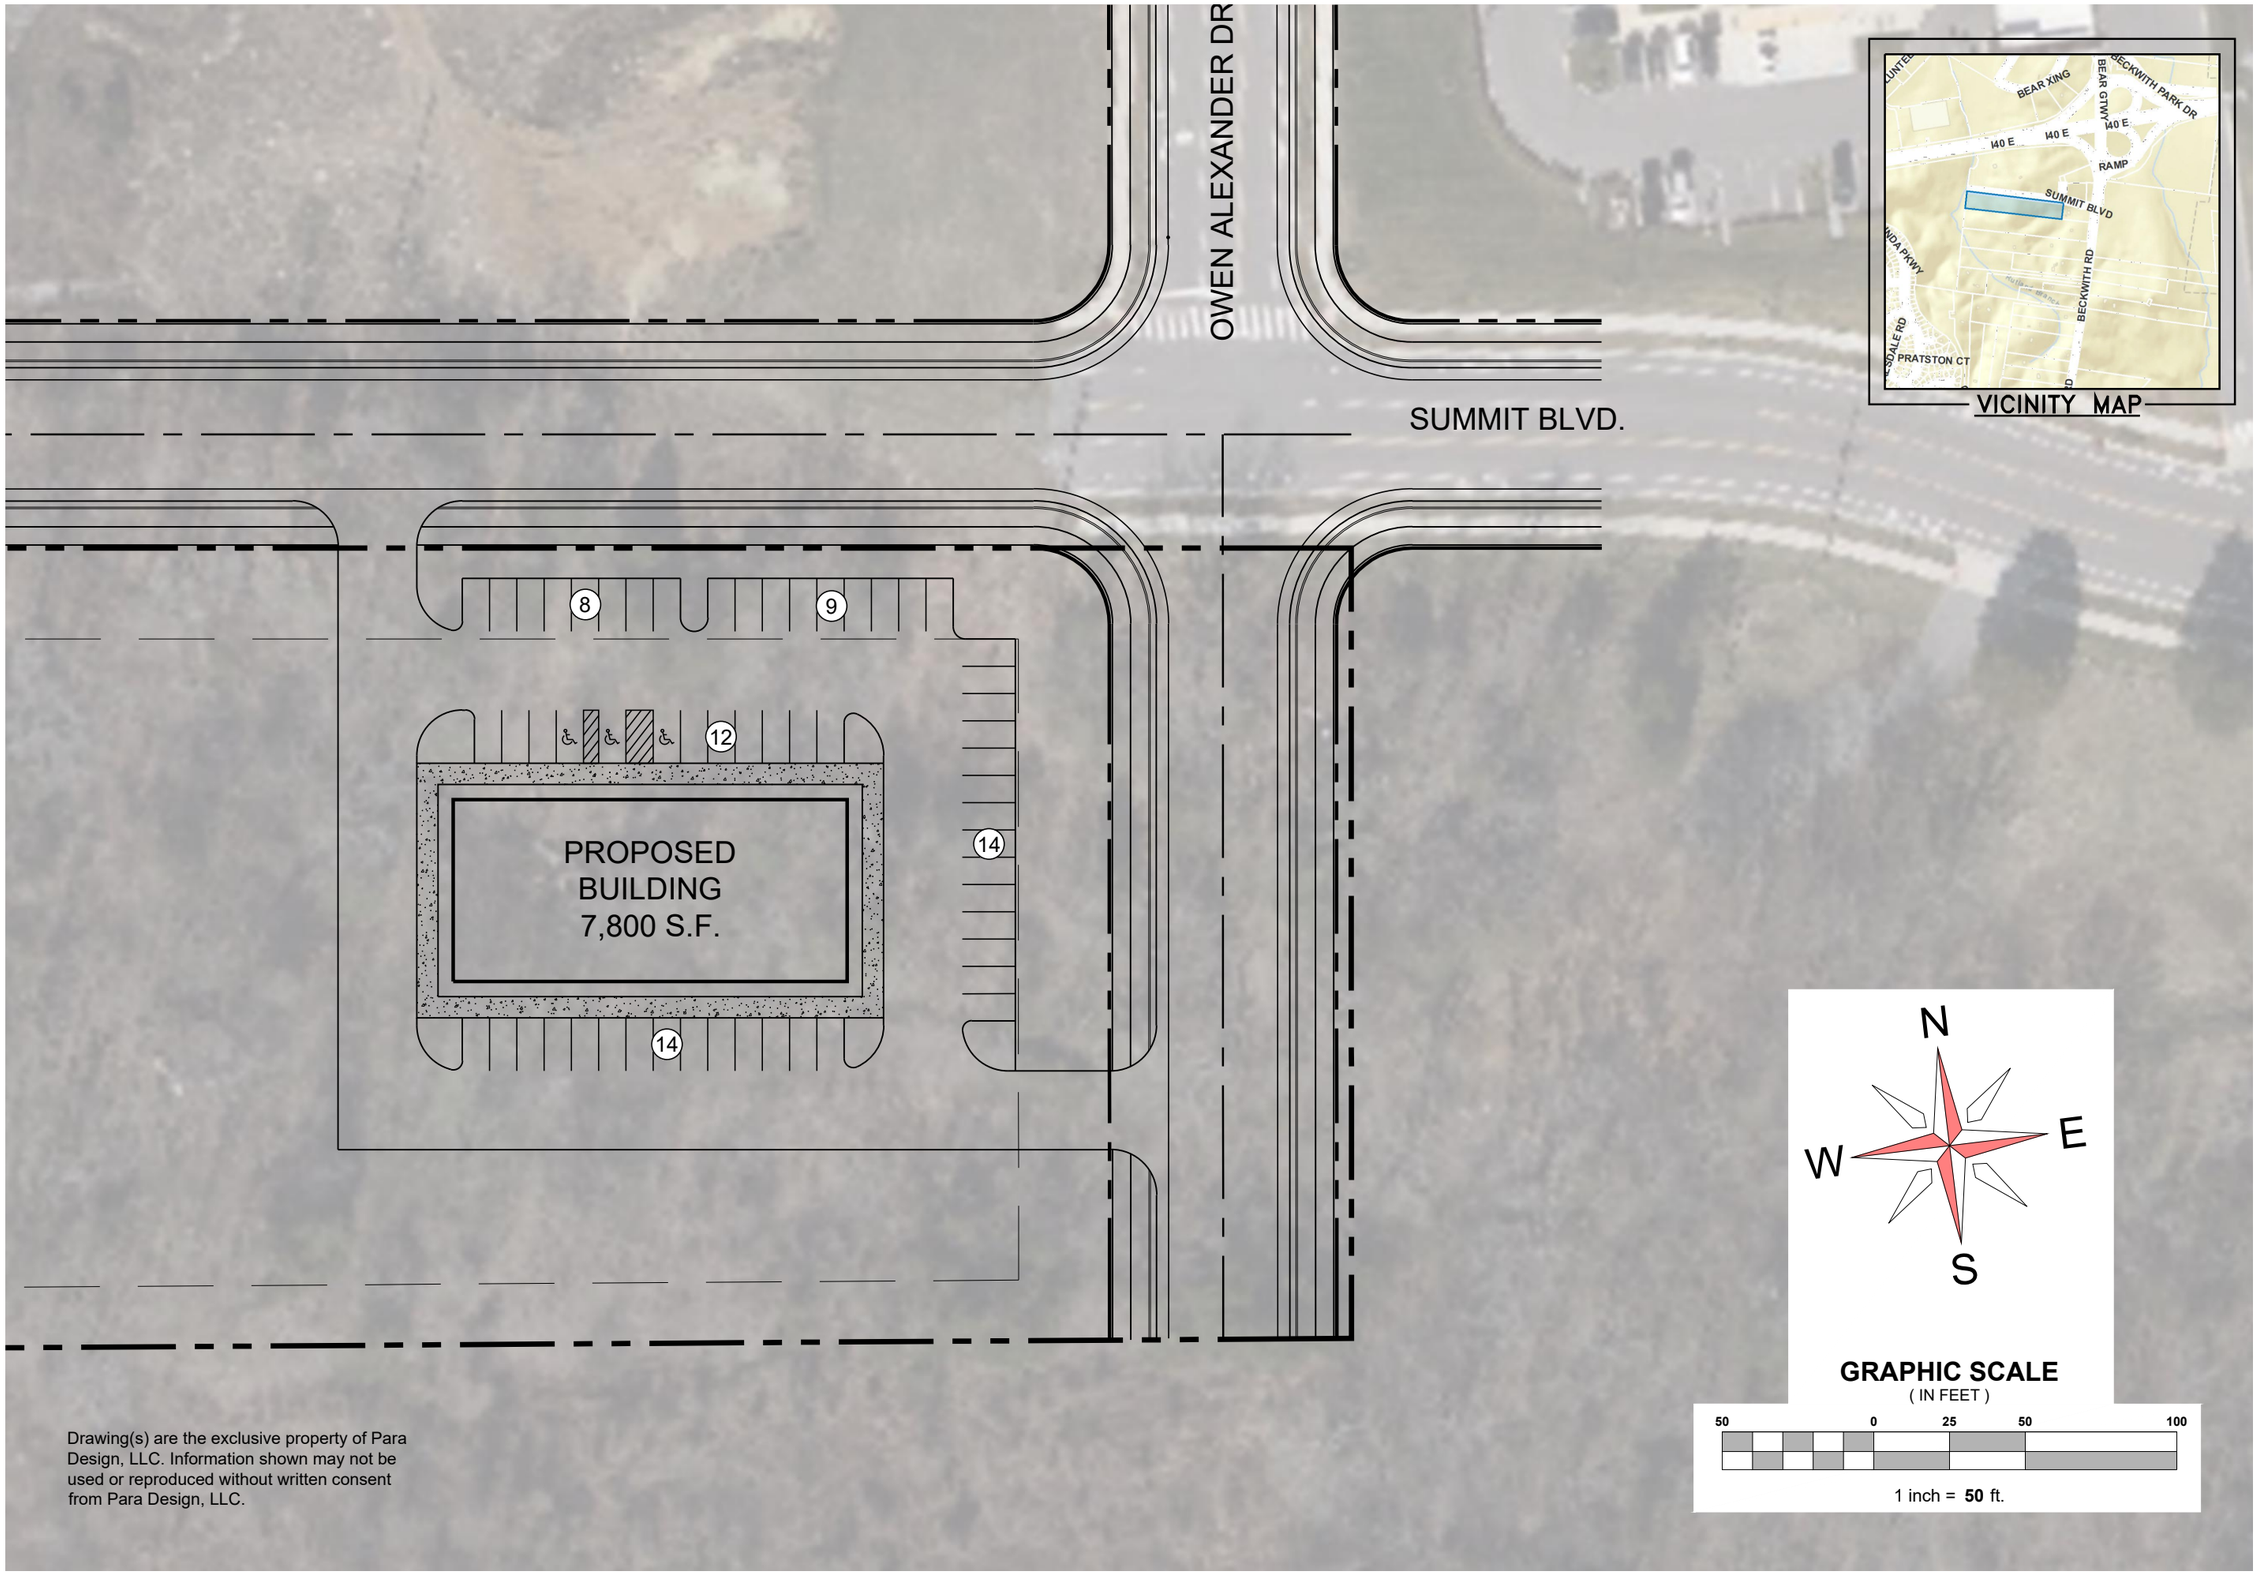

Drawing(s) are the exclusive property of Para Design, LLC. Information shown may not be used or reproduced without written consent from Para Design, LLC.

PARA DESIGN, LLC
145 Bear Crossing
Suite 520
Mt. Juliet, TN 37122
615.701.2941

52 REQUIRED PARKING SPACES
57 PROVIDED PARKING SPACES
54 REGULAR SPACES
3 ACCESSIBLE SPACES

PRELIMINARY SITE PLAN
BECKWITH WINE AND SPIRITS
SUMMIT BLVD.

PLAN:

A

Date: 11/19/24