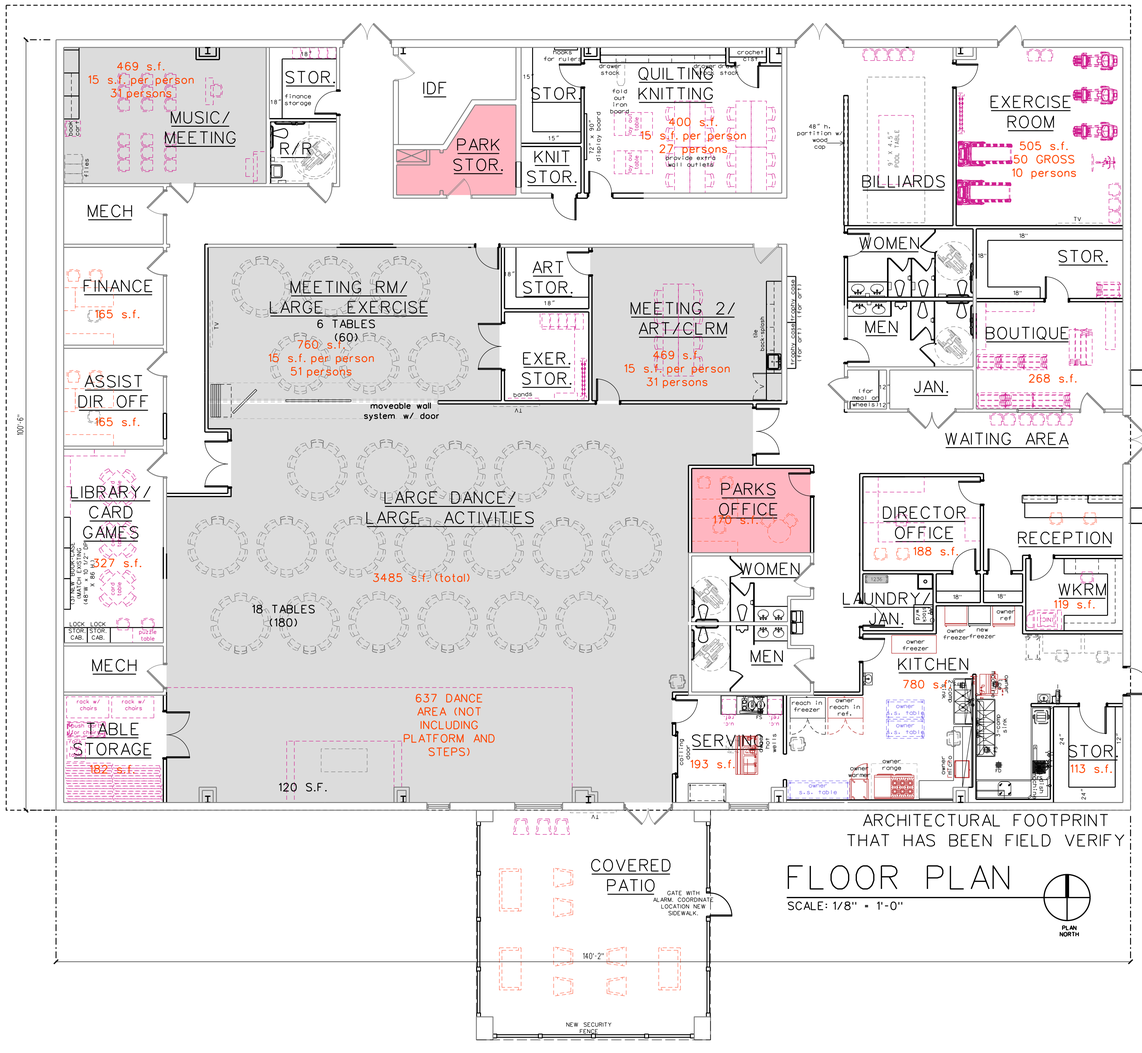

FLOOR PLAN

SCALE: 1/8" = 1'-0"

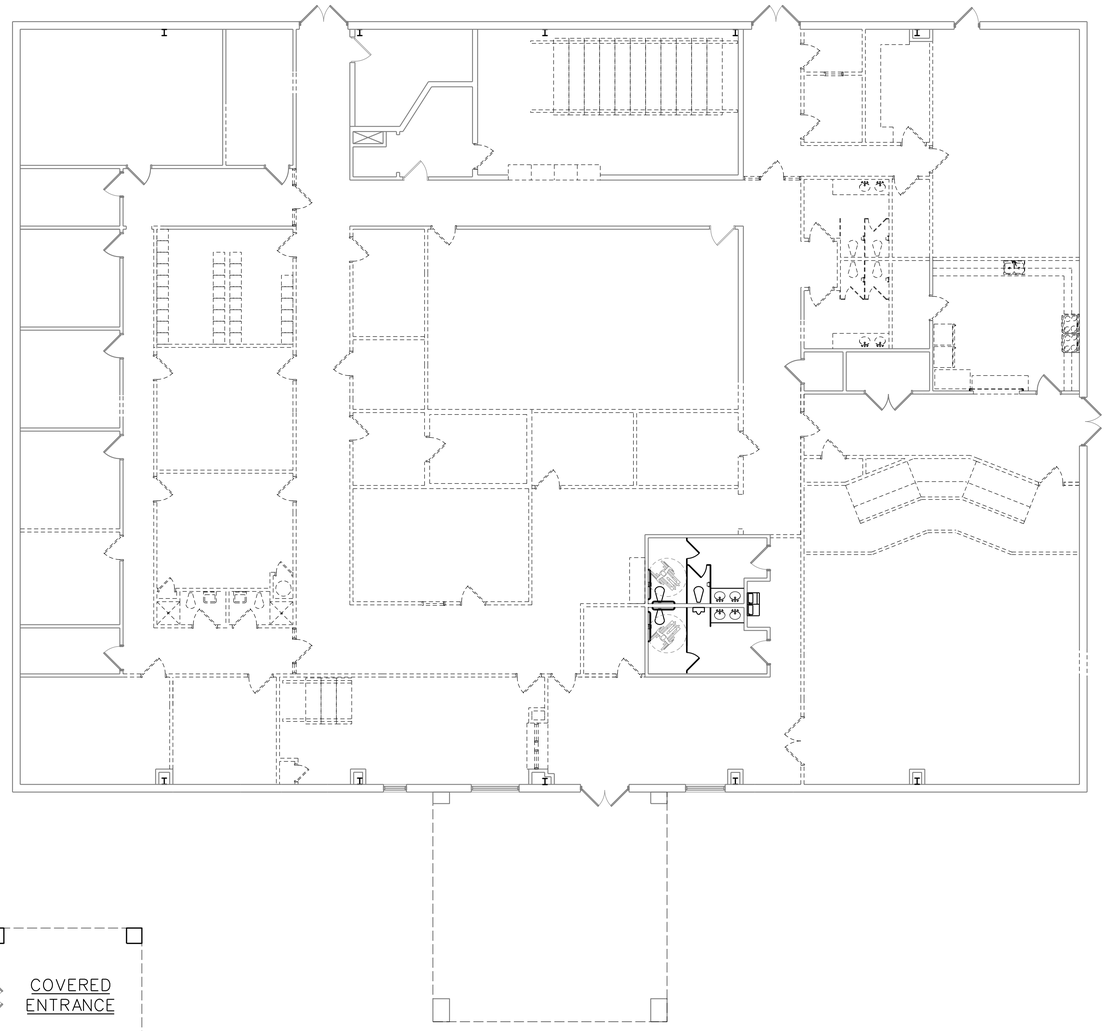

DEMOLITION FLOOR PLAN

SCALE: 1/8" = 1'-0"

PLAN NORTH

MT JULIET
SENIOR ACTIVITY
CENTER

MT. JULIET, TENNESSEE

KAATZ, BINKLEY, JONES &
MORRIS ARCHITECTS, INC.

NASHVILLE
1008 CHARLIE DANIELS PKY, MT. JULIET, TN 37122
P.O. BOX 713, MT. JULIET, TN 37122
PHONE: (615) 754-5393 FAX: (615) 754-5340

REVISIONS

NO.	DATE

DWN.

CHK'D.

APP'D.

CONCEPTUAL
DESIGN
DOCUMENT

COPYRIGHT 2024
KAATZ, BINKLEY, JONES & MORRIS
ARCHITECTS INC.

PRELIMINARY PLAN
NOT FOR CONSTRUCTION

PROJ. NO. 2878-21

DATE 7/30/2024

DWG. NO.

PD-08

THIS INDIVIDUAL SHEET COMPRISES ONE OF MANY SHEETS ISSUED AS BIDDING AND CONTRACT DOCUMENTS. INFORMATION CONTAINED HEREIN MAY NOT BE ALL INCLUSIVE OF INFORMATION NEEDED FOR BIDDING AND/OR CONSTRUCTION. REFER TO ENTIRE BIDDING AND CONTRACT DOCUMENTS FOR ASSOCIATED INFORMATION.