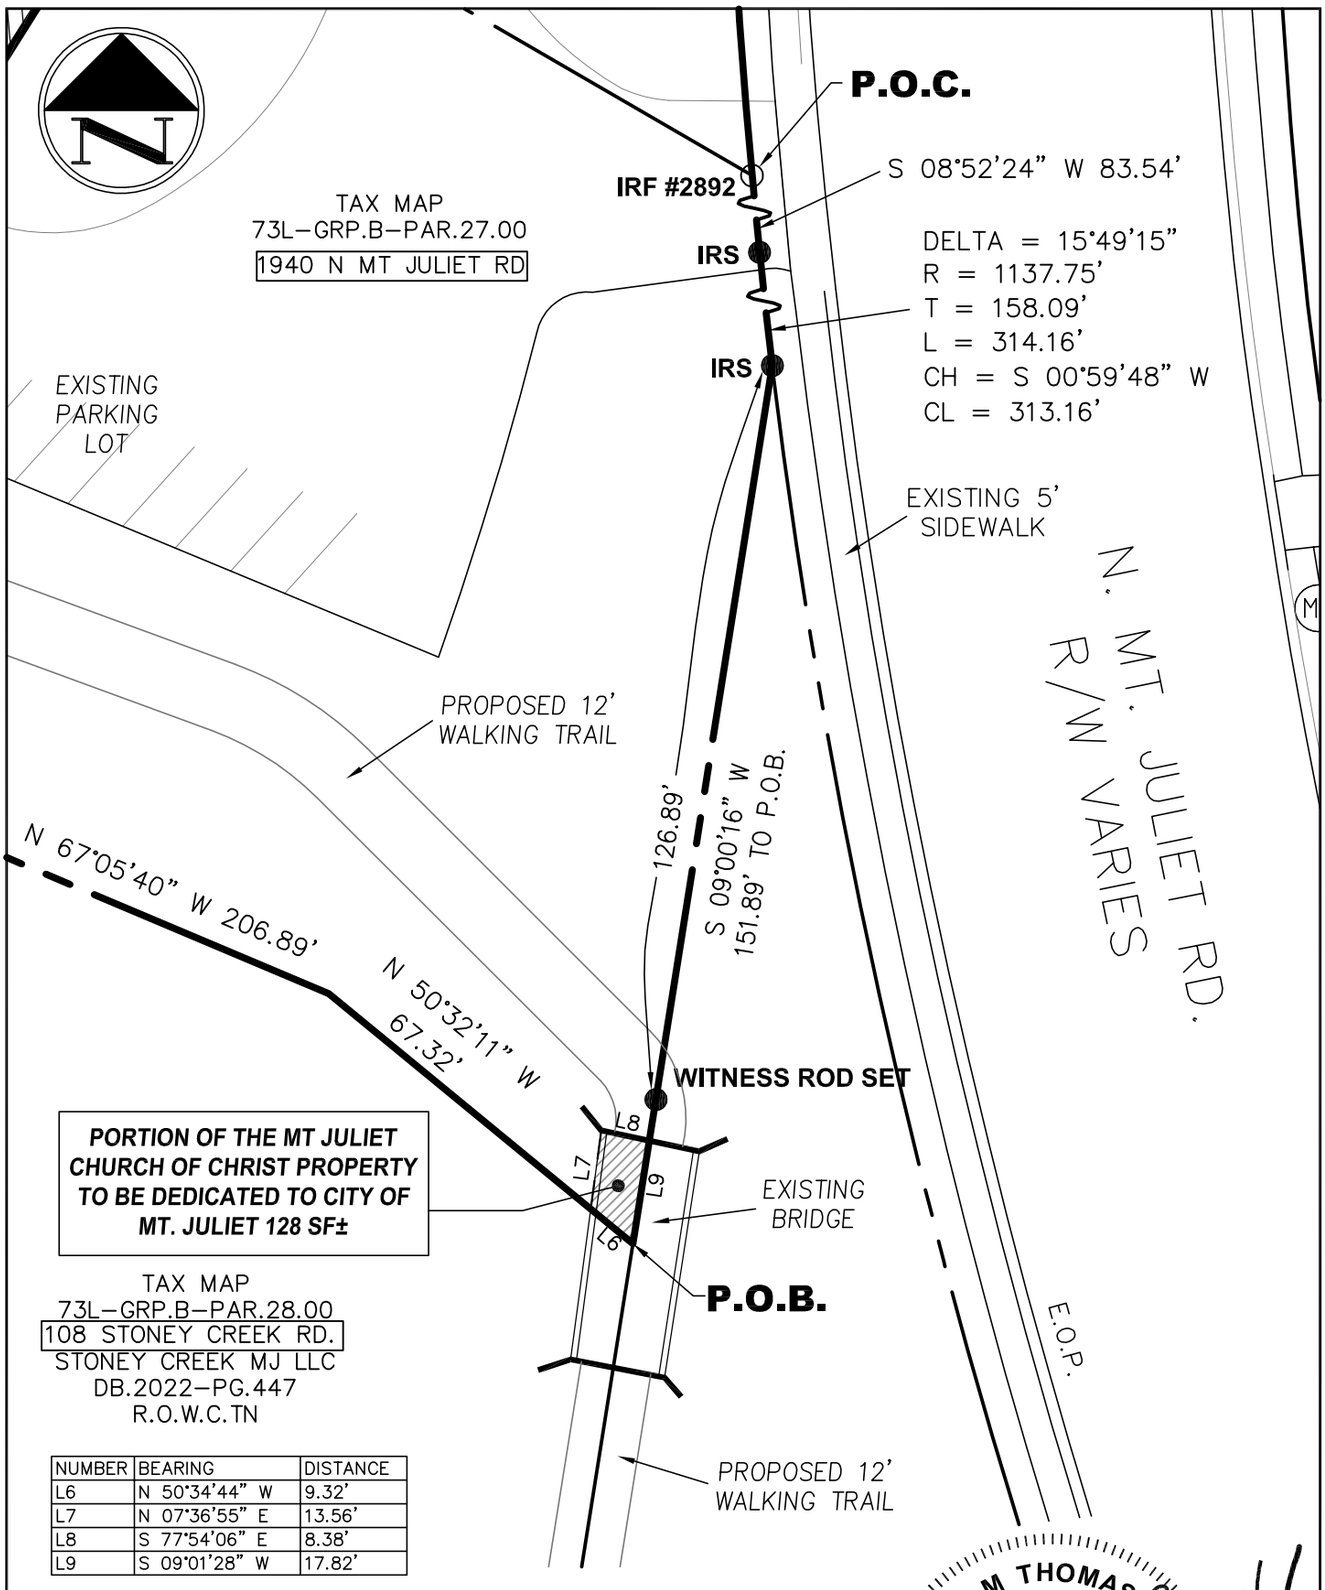

NUMBER	BEARING	DISTANCE
L6	N 50°34'44" W	9.32'
L7	N 07°36'55" E	13.56'
L8	S 77°54'06" E	8.38'
L9	S 09°01'28" W	17.82'

GRAPHIC SCALE

30 0 15 30 60

1 inch = 30 ft.

Exhibit "A"

ROW DEDICATION FROM
THE MT. JLIET CHURCH OF CHRIST PROPERTY **TO THE CITY OF MT. JULIET**

1940 N. MT. JULIET RD.
MT. JULIET, TN. 37122
Zoning: CTC
Map:55 Parcel:95
Date:06-16-2025

WILLIAM THOMAS SMITH
REGISTERED LAND SURVEYOR
TENNESSEE NO. 2012

06/16/25

Note:
The information shown on this exhibit was derived from field measurements made and the latest deed(s) and/or plat(s) of record and is subject to any findings of an accurate title search may disclose. No title work was furnished to the surveyor prior to this exhibit. This exhibit is not intended to represent a general property/boundary line survey.

Prepared By:

W.T. Smith - Land Surveying

810 Hillview Dr. - Mount Juliet, TN. 37122
Phone: 615-712-6693 Email: tommy@wtsmithsurvey.com